



**LOCATION OF ACS AREA SMOKE
DETECTOR TYPICAL DETAIL "A"**

N.T.S.

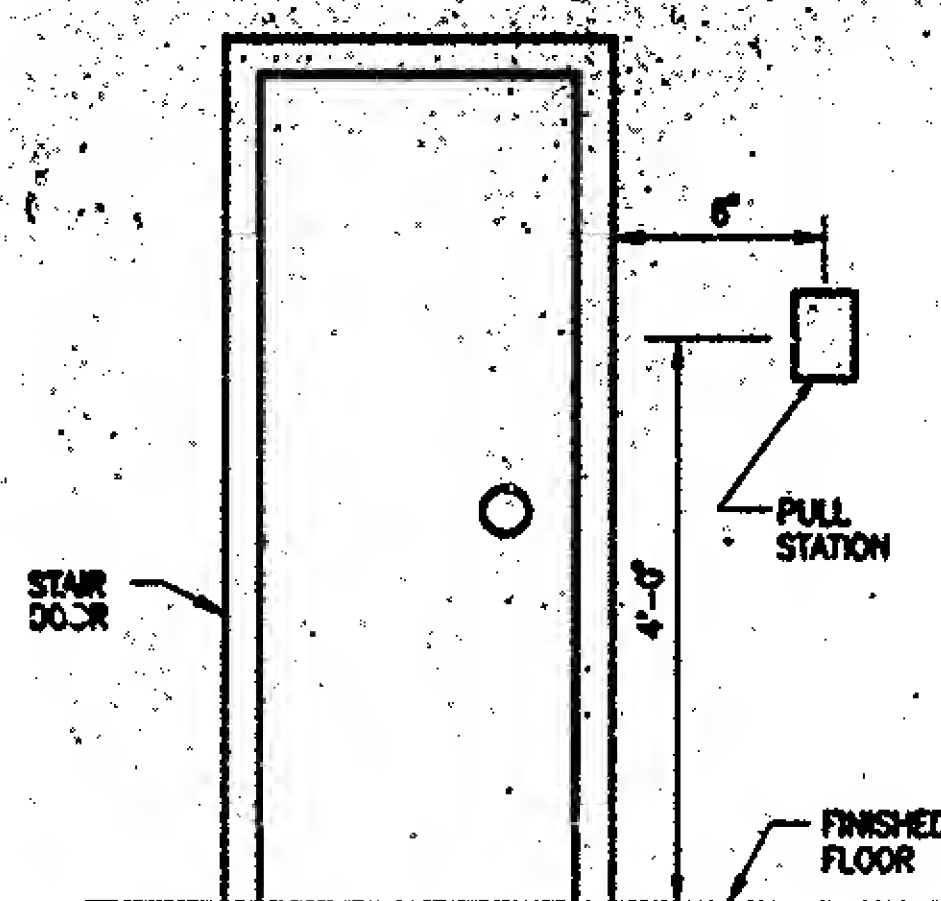


**PULL STATION
MOUNTING DETAIL "B"**

N.T.S.

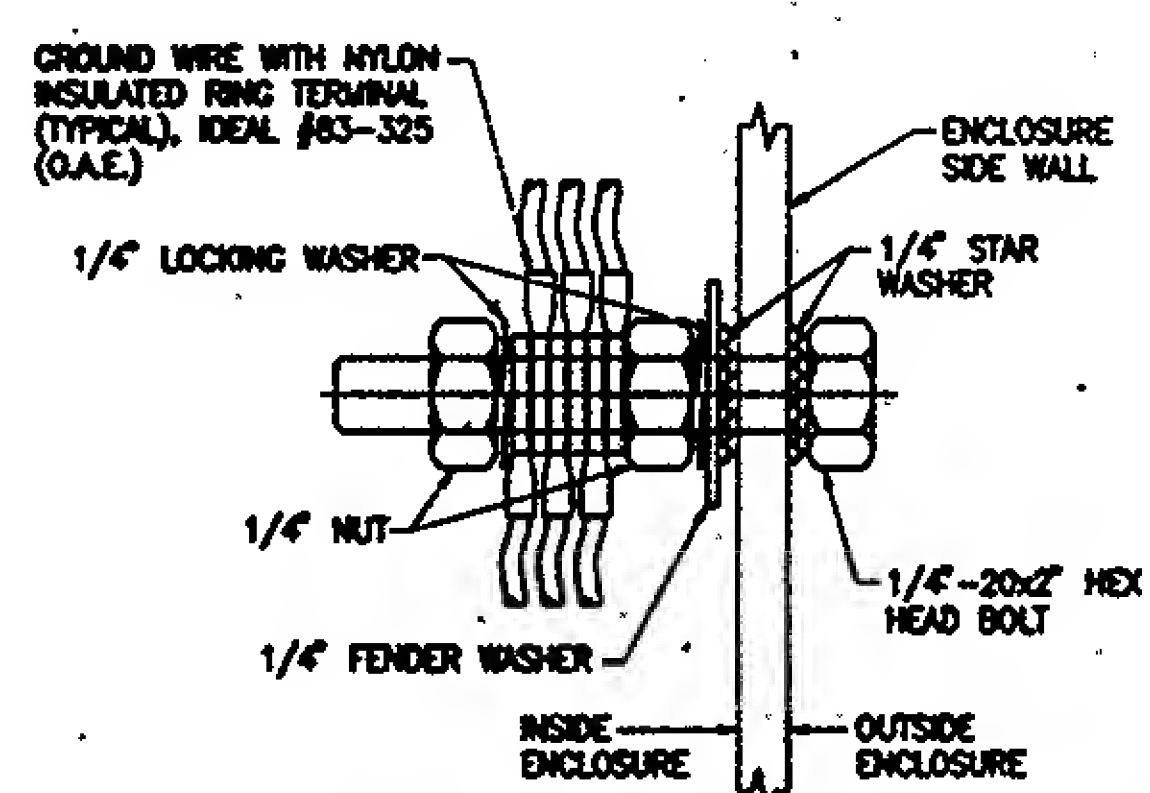


**TYPICAL ENCLOSURE GROUND
STUD DETAIL "C"**

N.T.S.

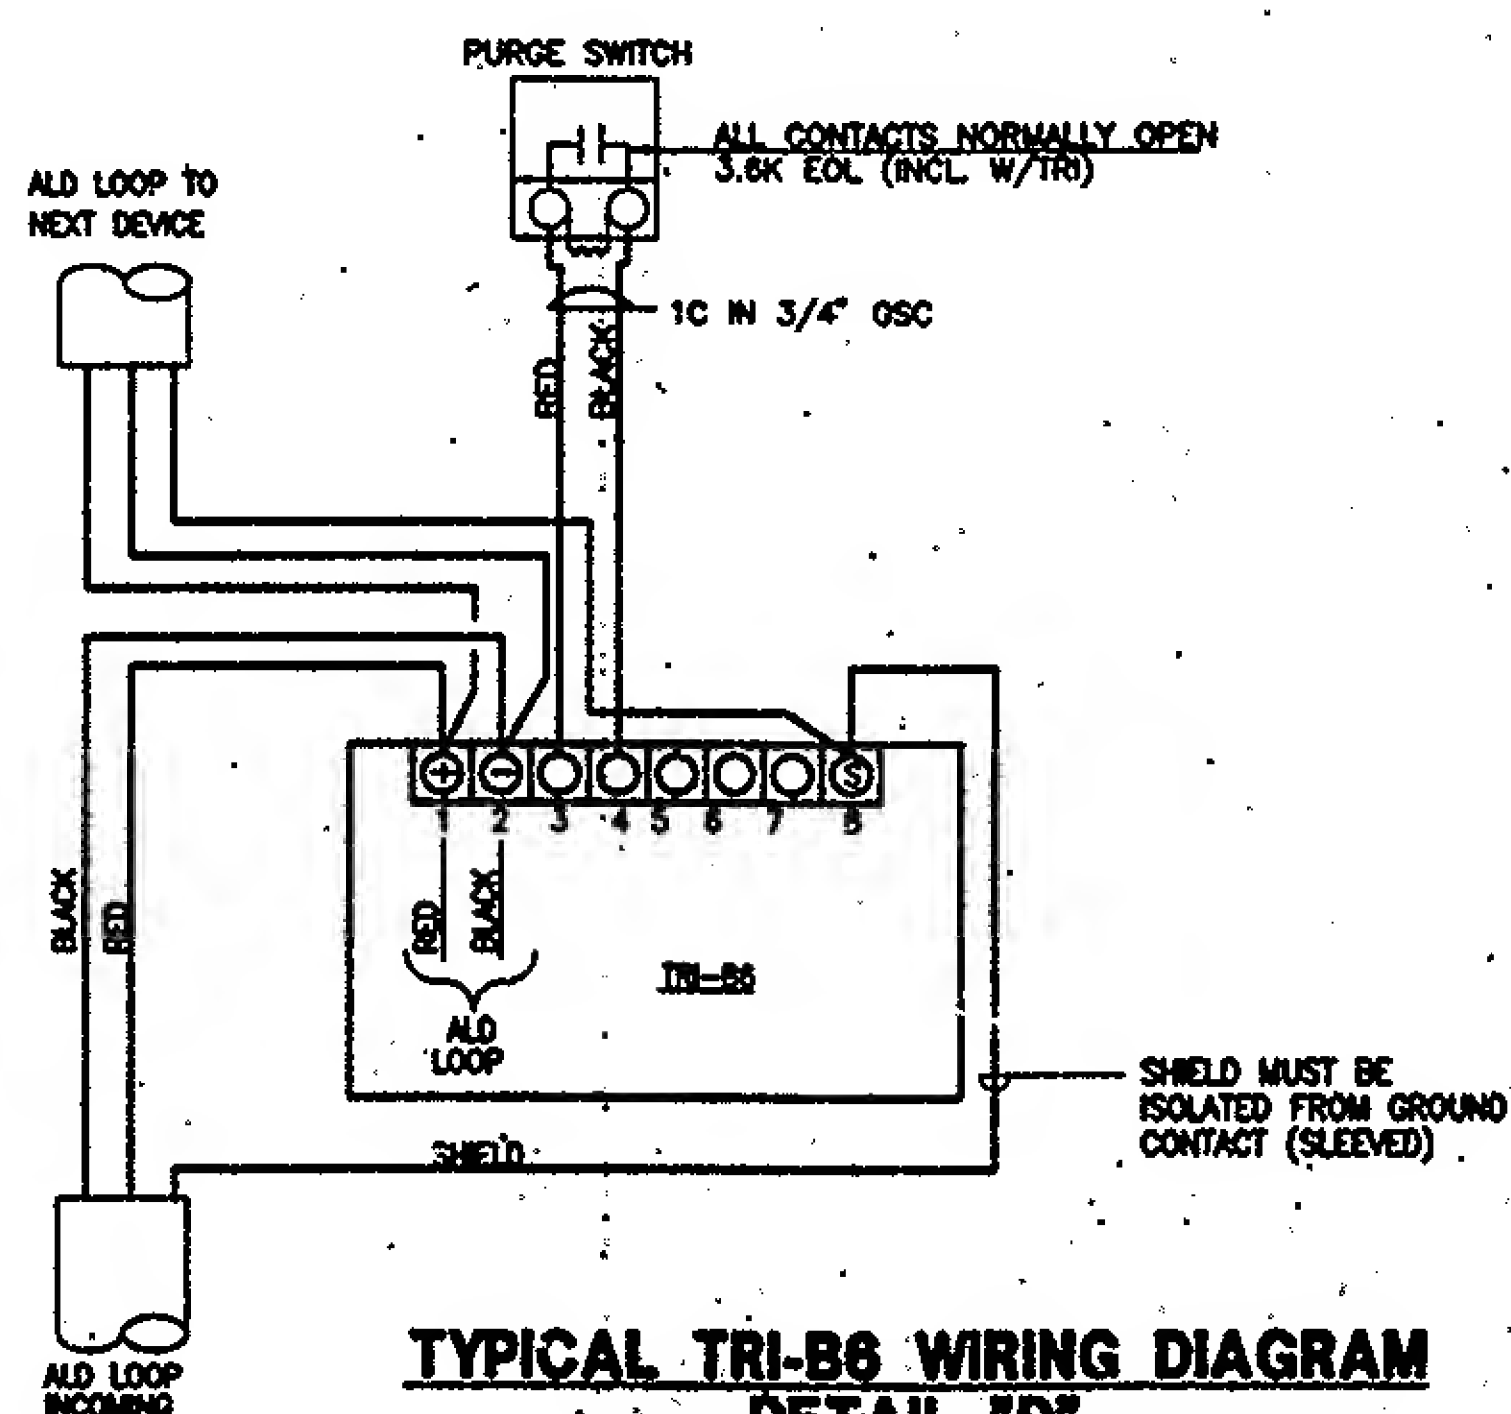

**TYPICAL TRI-B6 WIRING DIAGRAM
DETAIL "D"**

N.T.S.

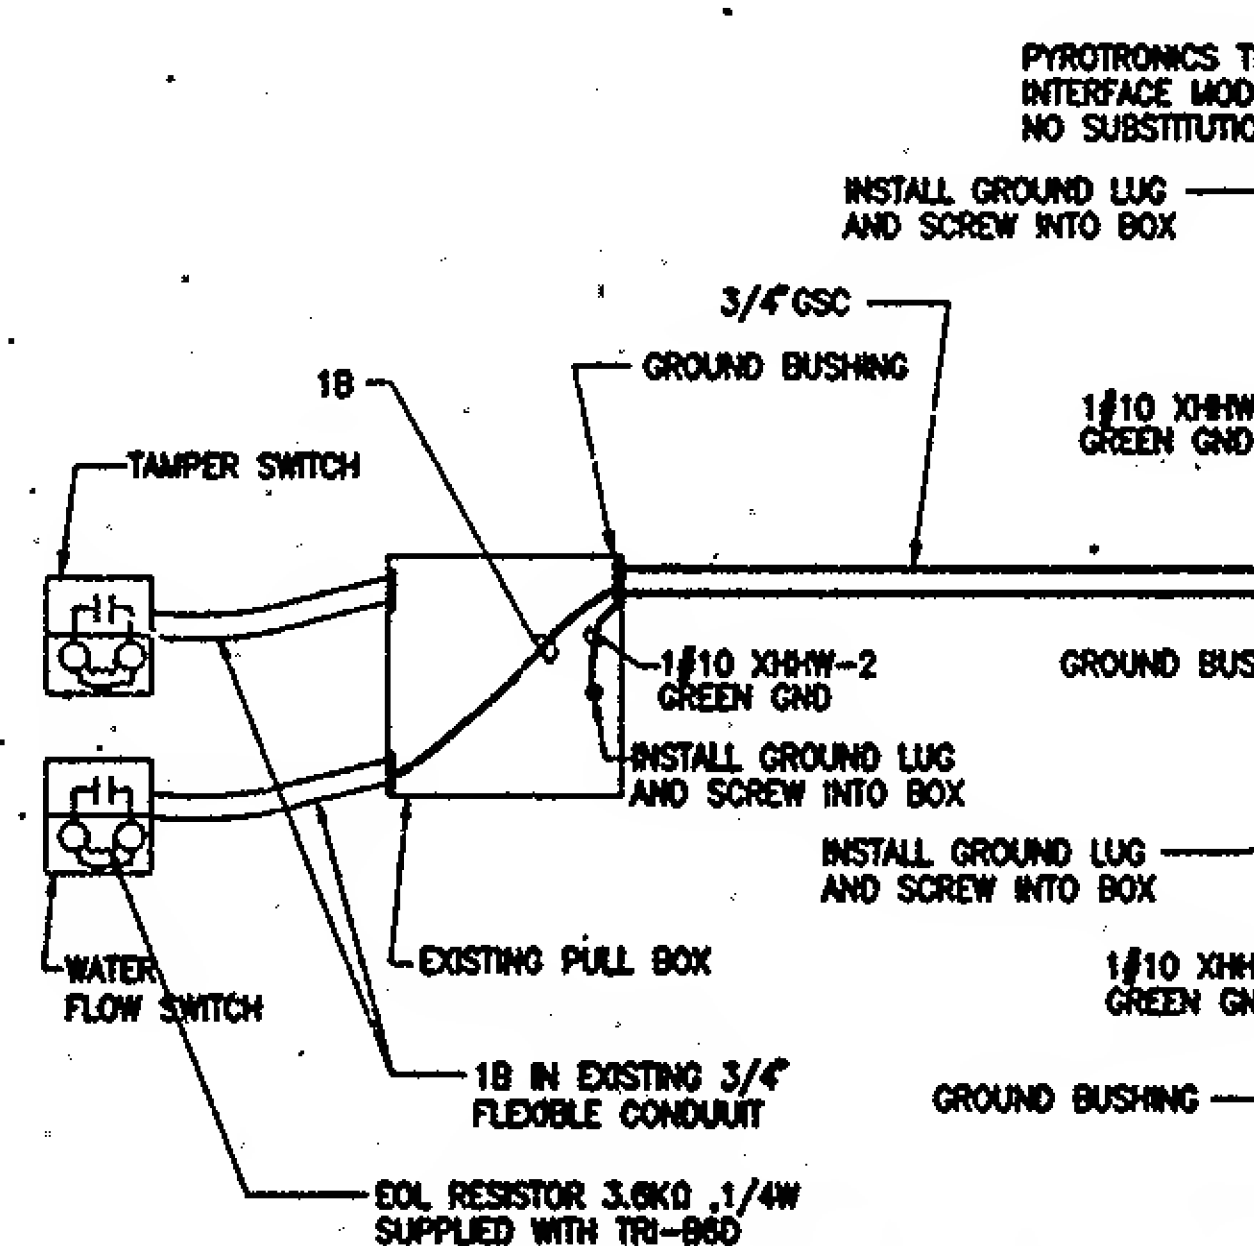

**TRI (TRI-B6)
DETAIL "E" (SE)**

N.T.S.